EASTON PARK 3B PHASE 1

FENCE & DRIVEWAY LAYOUTS

1-10-2023

Prospect Park

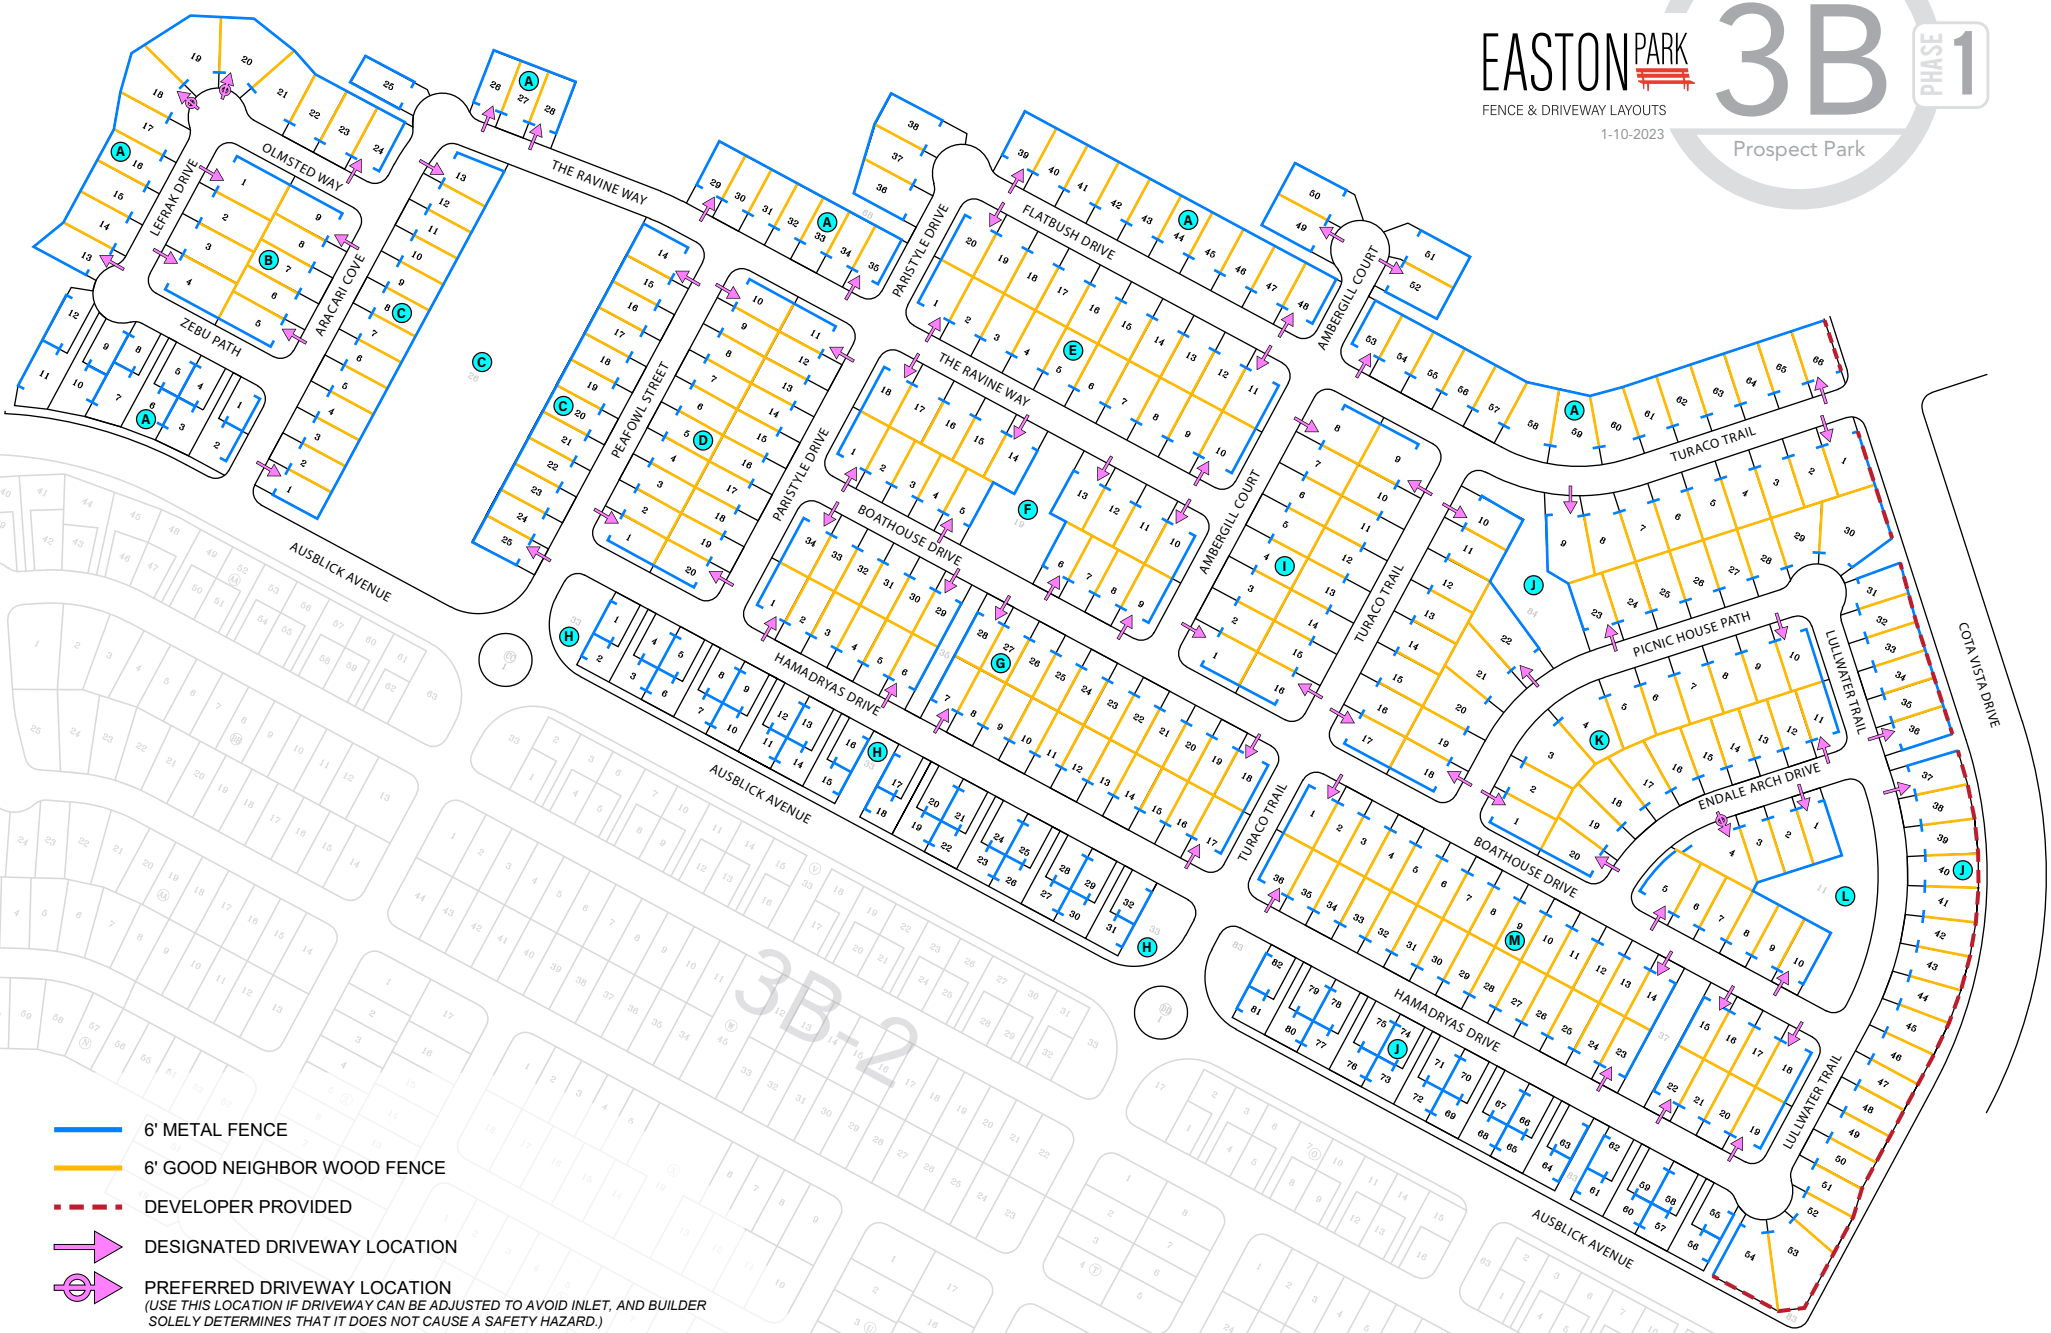

6' METAL FENCE

6' GOOD NEIGHBOR WOOD FENCE

DEVELOPER PROVIDED

DESIGNATED DRIVEWAY LOCATION

PREFERRED DRIVEWAY LOCATION

(USE THIS LOCATION IF DRIVEWAY CAN BE ADJUSTED TO AVOID INLET, AND BUILDER SOLELY DETERMINES THAT IT DOES NOT CAUSE A SAFETY HAZARD.)

BLOCK DESIGNATION

REFERENCE FENCE DETAILS FOR EACH FENCE TYPE IN THE "EASTON PARK - RESIDENTIAL DEVELOPMENT GUIDELINES - PROSPECT PARK (3B)"