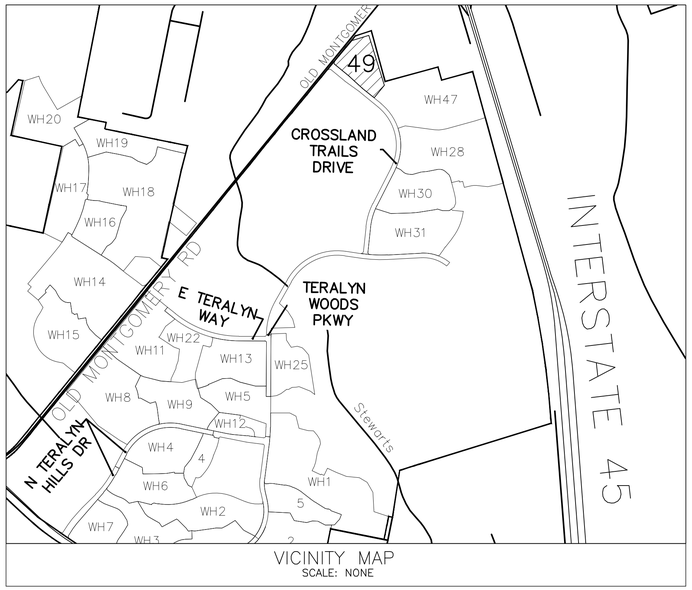

VICINITY MAP
SCALE: NONE

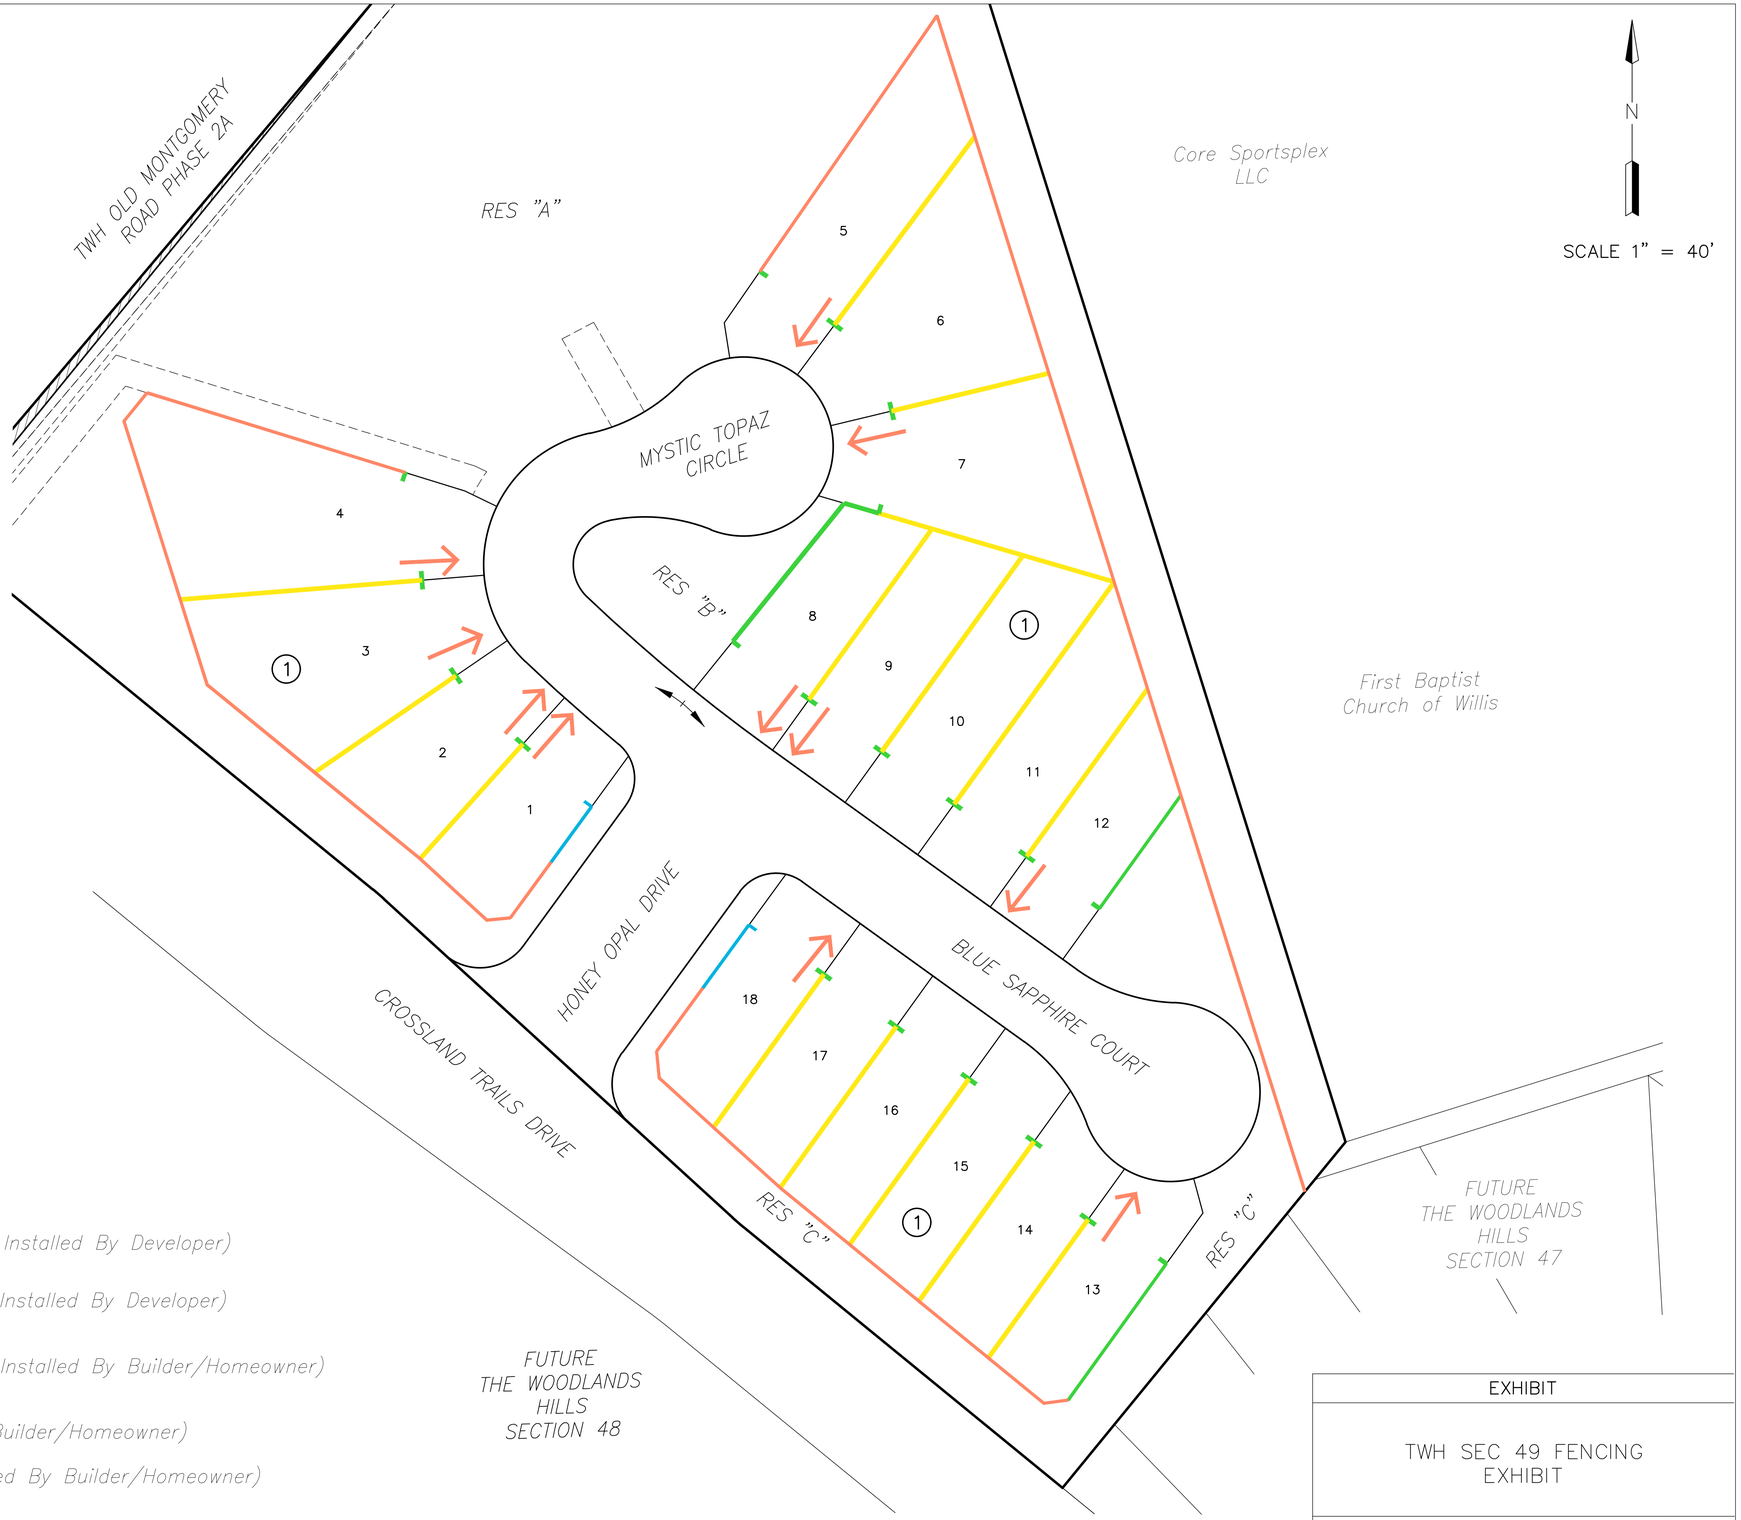

N

SCALE 1" = 40'

LEGEND

- 7' GOOD SIDE OUT FENCE WITH ROT BOARD AND CAPPED (To Be Installed By Developer)
- 6' DOUBLE SIDED FENCE WITH ROT BOARD AND CAPPED (To Be Installed By Developer)
- 6' GOOD SIDE OUT FENCE WITH ROT BOARD AND CAPPED (To Be Installed By Builder/Homeowner)
- 6' GOOD NEIGHBOR FENCE WITH ROT BOARD (To Be Installed By Builder/Homeowner)
- 5' TUBE METAL FENCING (To Be Installed By Builder/Homeowner)
- 45-DEGREE ANGLED FENCE
- LOCATION OF DRIVEWAY

*Note: The intent of the driveway designation is to avoid conflict with but not limited to: streetlights, manholes, large inlets, radius of curbs, intersections, corners and neighborhood entrances.

*Note: Fence repair and maintenance are the responsibility of the property owner, not the installer.

EXHIBIT

TWH SEC 49 FENCING EXHIBIT

LJA Engineering, Inc.
480 Wildwood Forest Dr.
Suite 500
Spring, Texas 77380
Phone 713.953.5200
Fax 713.953.5026
FRN - F-1386

DATE: 11/17/25 SHEET NO. 1 OF 1

Date\Time : Mon, 17 Nov, 2025 - 7:31am
Path\Name : I:\Projects\0474\0200\0249\EXHIBITS\FENCING\TWH Sec 49-FENCING.dwg