LEGEND

7' GOOD SIDE OUT FENCE
WITH ROT BOARD AND CAPPED (DEVELOPER)

6' GOOD SIDE OUT FENCE
WITH ROT BOARD AND CAPPED (BUILDER)

6' GOOD NEIGHBOR FENCE (BUILDER)

5' METAL FENCING (BUILDER)

LOCATION OF DRIVEWAY

DUE TO THIS BEING THE MODEL SECTION, THE FENCE (IN THE HIGHLIGHTED CLOUD) WILL BE INSTALLED BY THE DEVELOPER.

THIS FENCE WILL BE AS FOLLOWS:
6' DOUBLE-SIDED, WITH ROT BOARD AND CAPPED.

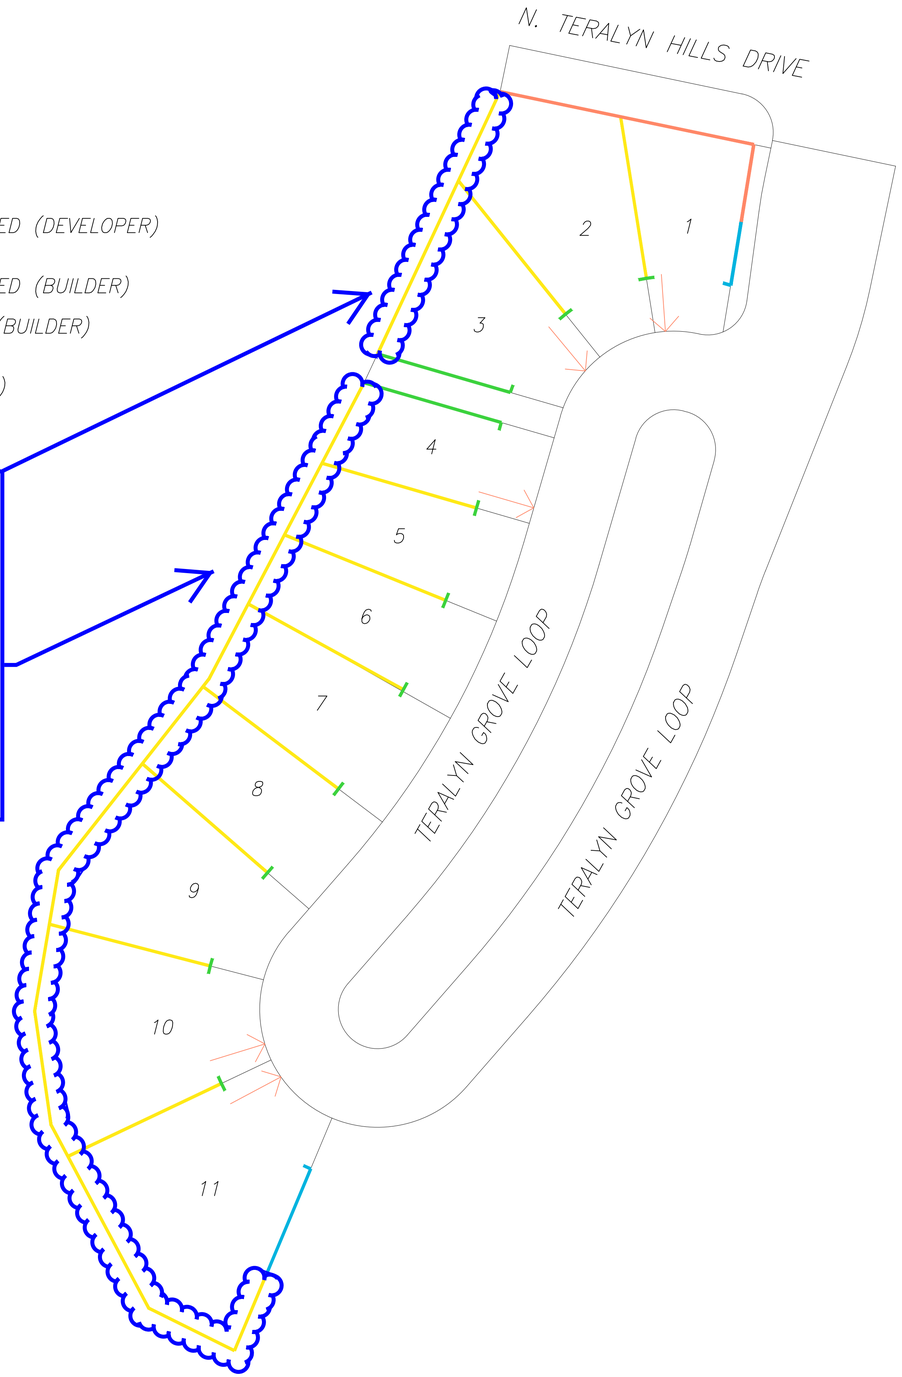

N

SCALE N.T.S.

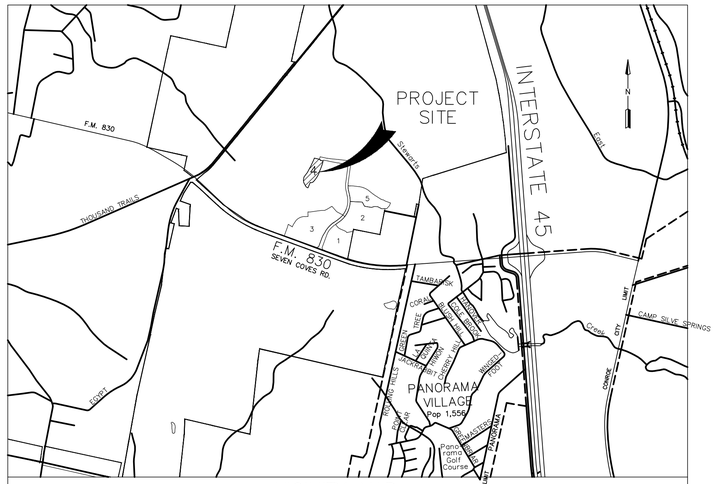

VICINITY MAP
SCALE: NONE

MONTGOMERY COUNTY KEY MAP: 127 S

The Woodlands Hills

EXHIBIT

HF MANAGEMENT DEVELOPMENT COMPANY, LLC

TWDC–HHC SECTION 4
FENCING & DRIVEWAY EXHIBIT

LJA Engineering, Inc.
2929 Briarpark Drive
Suite 600
Houston, Texas 77042
Phone 713.953.5200
Fax 713.953.5026
FRN - F-1386

DATE: 12–07–2017

SHEET NO. 1 OF 1

Date\Time : Mon, 18 Dec, 2017 – 3:34pm
Path\Name : I:\Projdsk1\0474\1000 HF Holdings\0104\Exhibits\TWDC–HHC SECTION 4 Fencing Exhibit.dwg