




N
SCALE: 1"=70'

LEGEND

- 45-DEGREE ANGLED FENCE
- LOCATION OF DRIVEWAY
- 7' GOOD SIDE OUT FENCE WITH ROT BOARD AND CAPPED (To Be Installed By Developer)
- 6' DOUBLE SIDED FENCE WITH ROT BOARD AND CAPPED (To Be Installed By Developer)
- 6' GOOD SIDE OUT FENCE WITH ROT BOARD AND CAPPED (To Be Installed By Builder/Homeowner)
- 6' GOOD NEIGHBOR FENCE WITH ROT BOARD (To Be Installed By Builder/Homeowner)
- 5' TUBE METAL FENCING (To Be Installed By Builder/Homeowner)
- GABION WALL (To Be Installed By Developer)
- RETAINING WALL (To Be Installed By Developer)

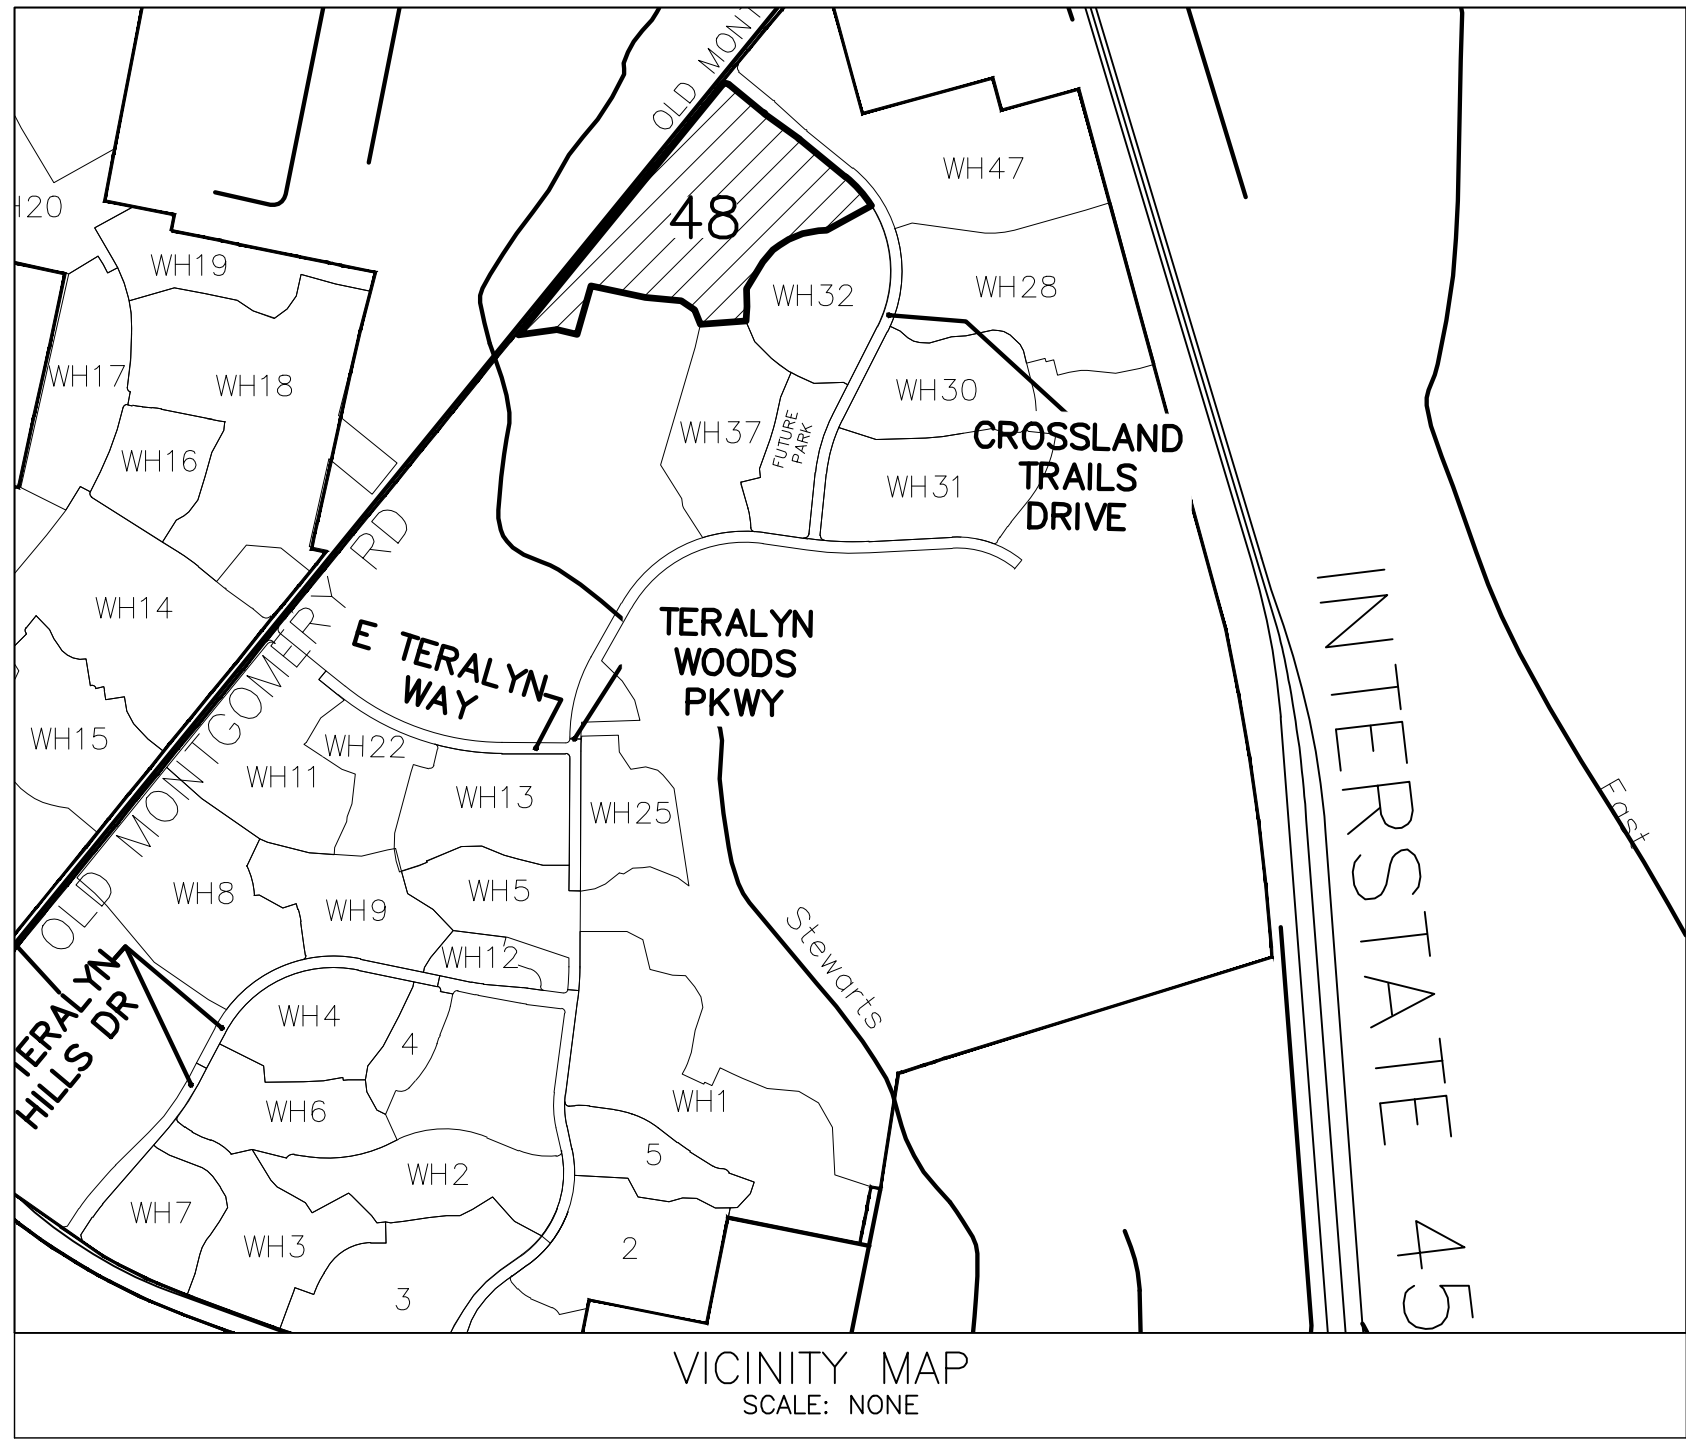

*Note: The intent of the driveway designation is to avoid conflict with but not limited to: streetlights, manholes, large inlets, radius of curbs, intersections, corners and neighborhood entrances.
*Note: Fence repair and maintenance are the responsibility of the property owner, not the installer.

EXHIBIT	
TWH SEC 48 FENCING EXHIBIT	
DATE: 8/5/26	SHEET NO. 1 OF 1