
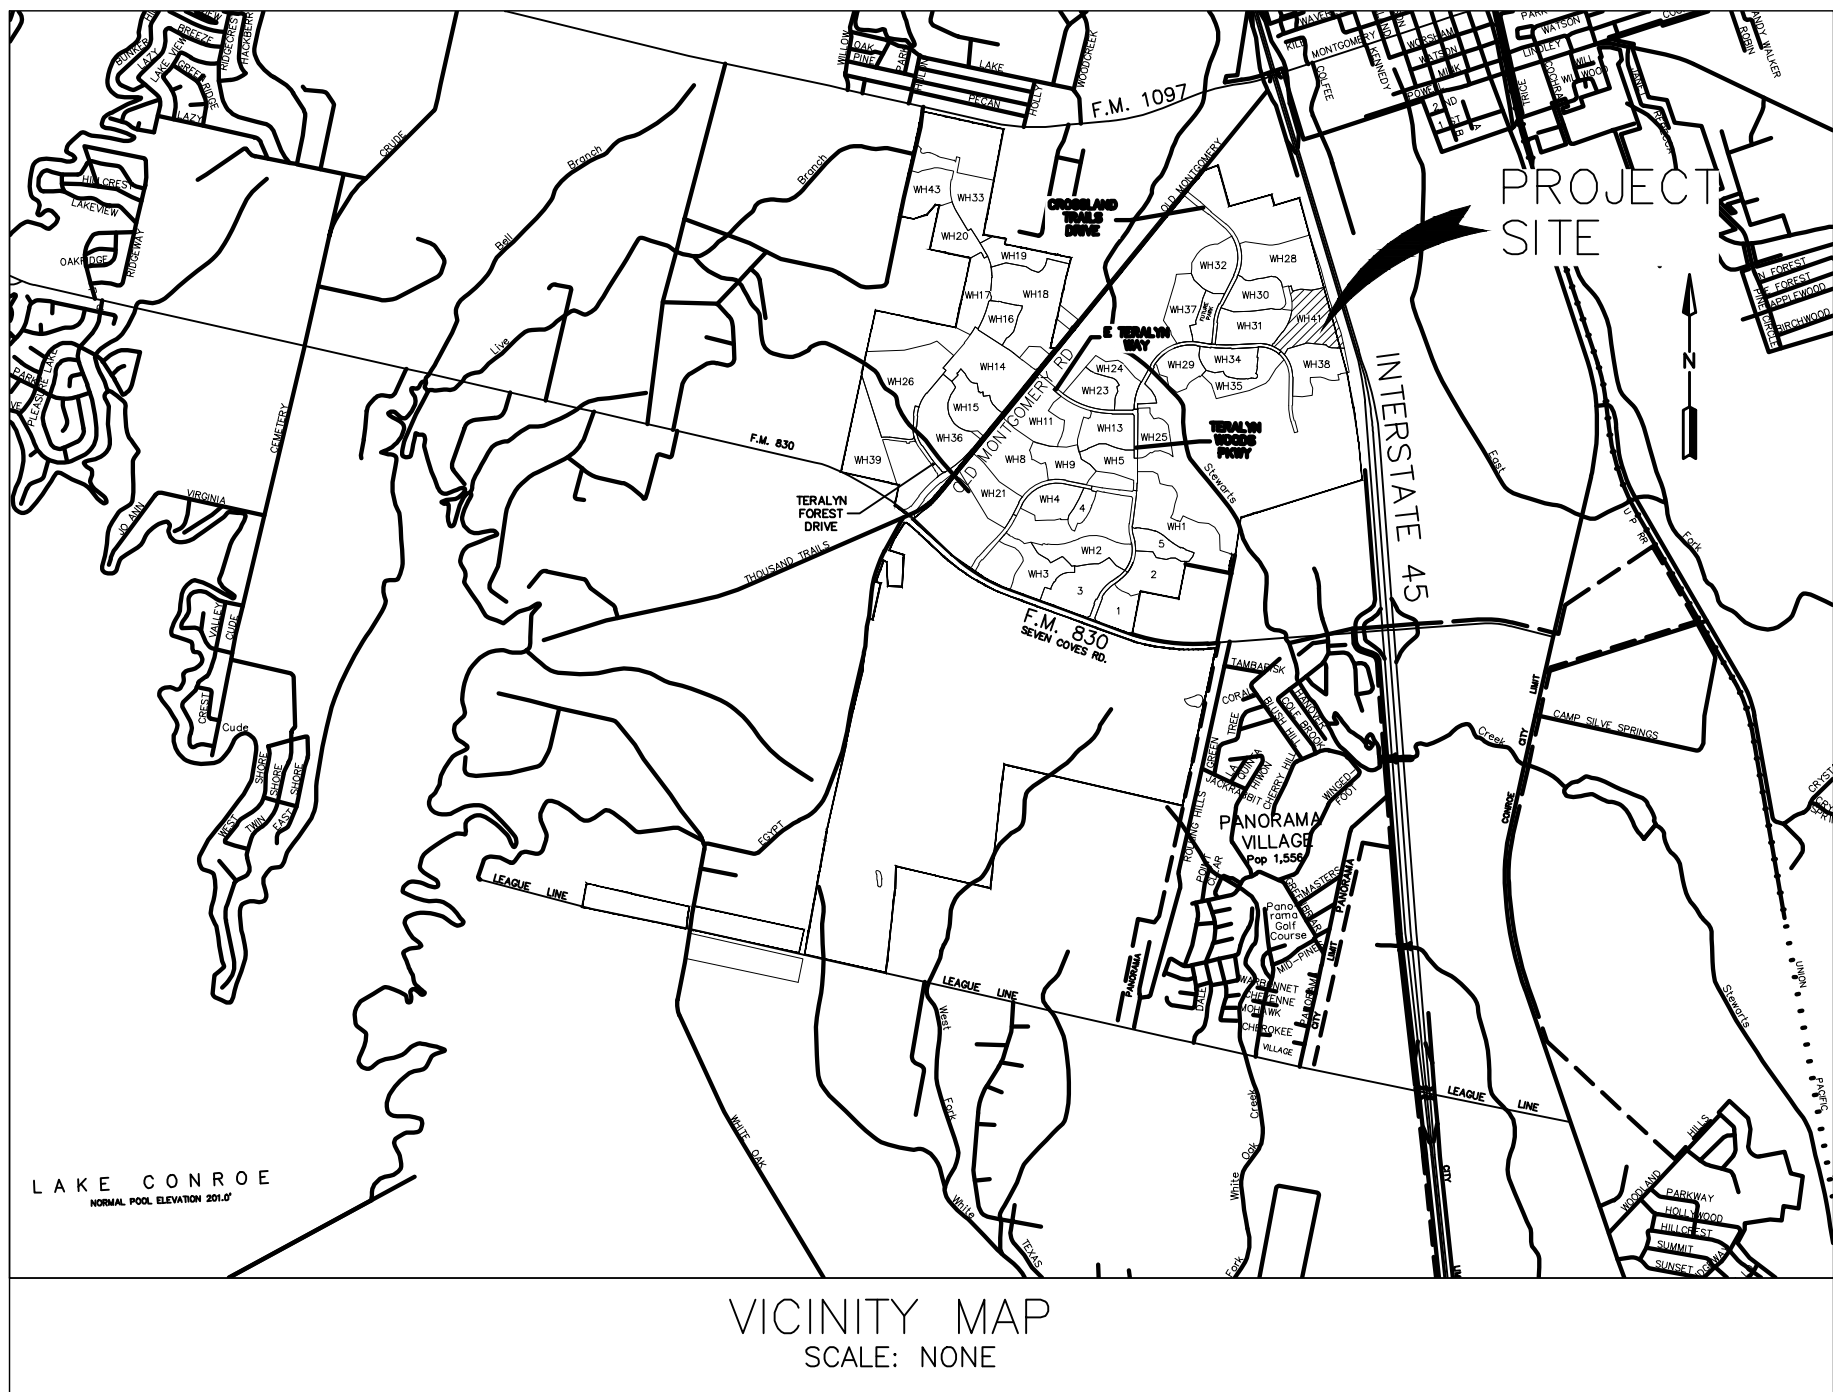
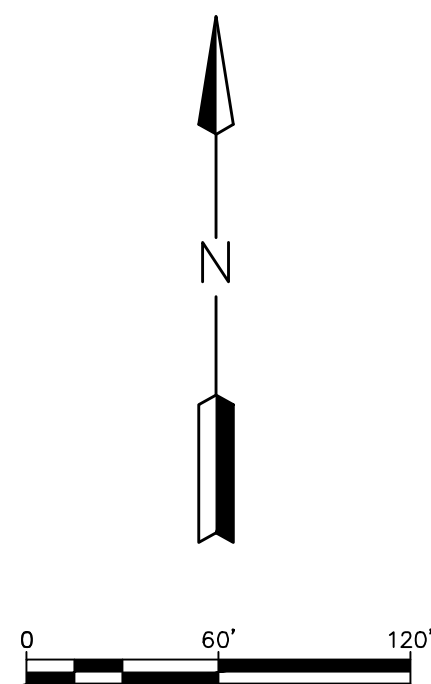


\\proj\proj\0474\0200\0241\EXHIBITS\VERSIONS\2026.04.06_TWH_SEC 41_FENCING.dwg
Date\\Time : Thu, 06 Aug 2026 - 3:23pm
Path\\Name : I:\Proj\0474\0200\0241\EXHIBITS\VERSIONS\2026.04.06_TWH_SEC 41_FENCING.dwg

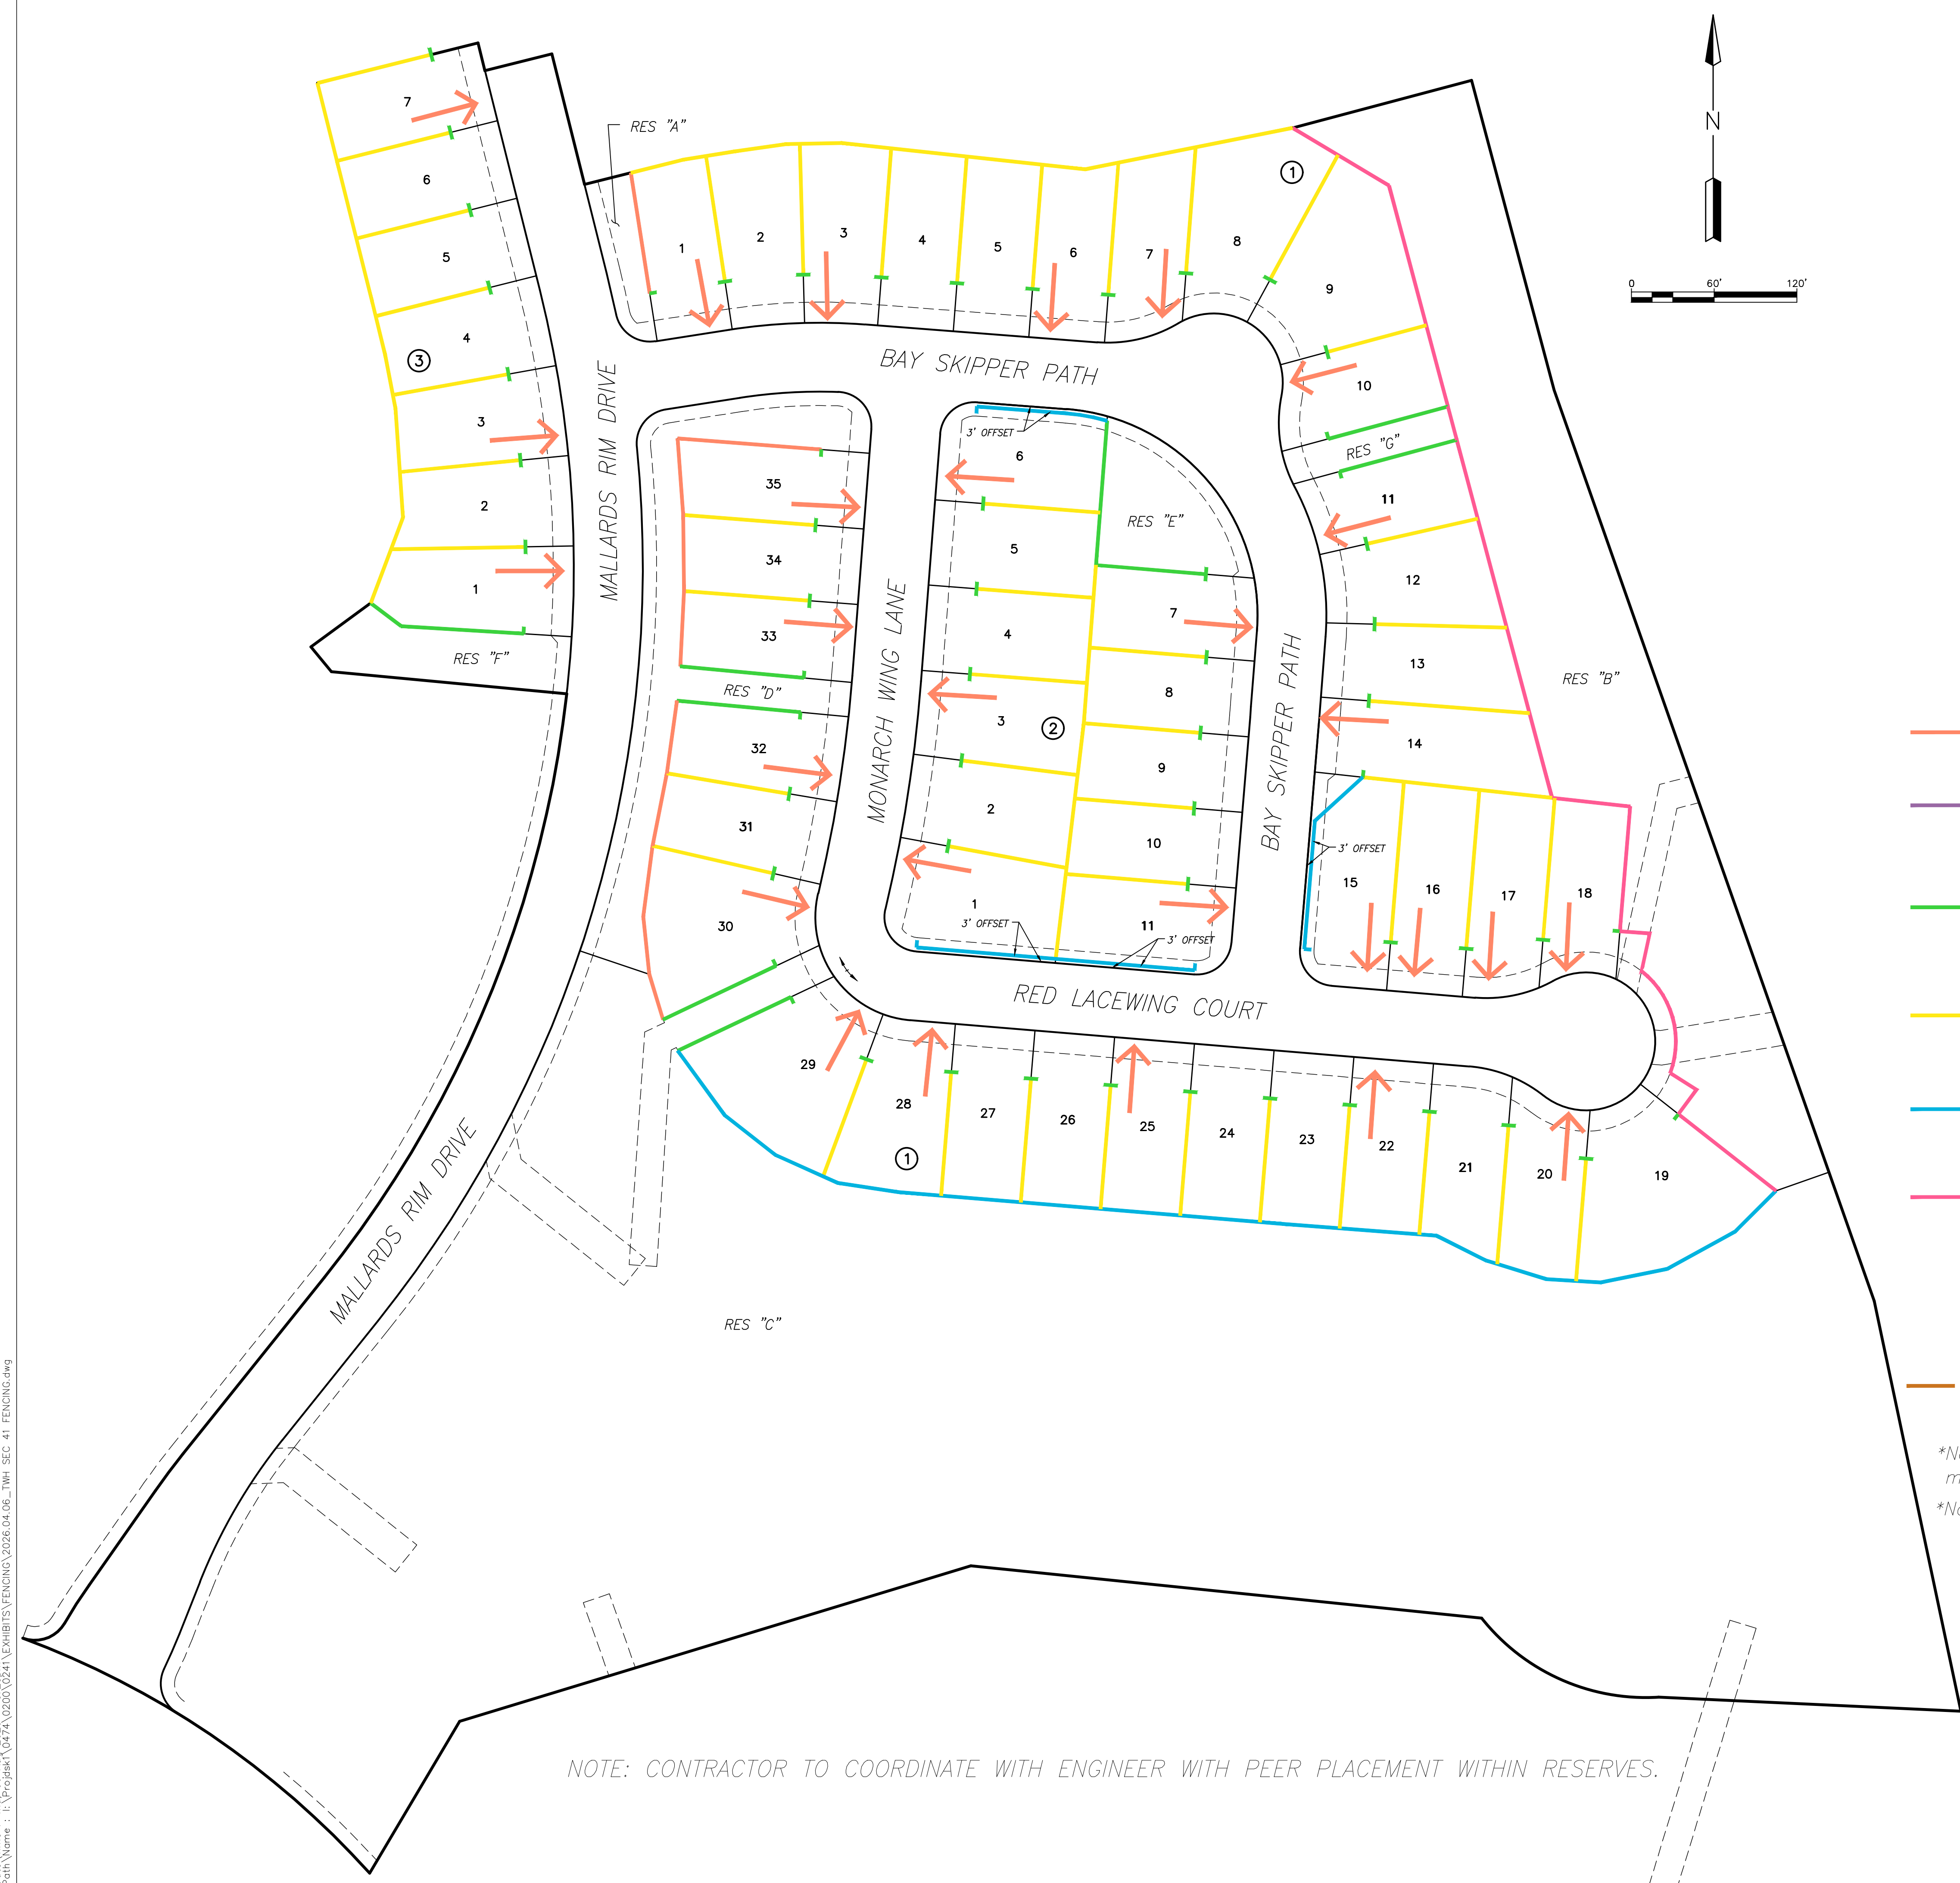

LEGEND

- 7' GOOD SIDE OUT FENCE
WITH ROT BOARD AND CAPPED (To Be Installed By Developer)
- 6' DOUBLE SIDED FENCE
WITH ROT BOARD AND CAPPED (To Be Installed By Developer)
- 6' GOOD SIDE OUT FENCE
WITH ROT BOARD AND CAPPED
(To Be Installed By Builder/Homeowner)
- 6' GOOD NEIGHBOR FENCE
WITH ROT BOARD
(To Be Installed By Builder/Homeowner)
- 5' TUBE METAL FENCING
(To Be Installed By Builder/Homeowner)
- 6' FENCECRETE
(To Be Installed By Developer)
- 45-DEGREE ANGLED FENCE
- LOCATION OF DRIVEWAY
- RETAINING WALL (To Be Installed By Developer)

*Note: The intent of the driveway designation is to avoid conflict with but not limited to: streetlights, manholes, large inlets, radius of curbs, intersections, corners and neighborhood entrances.
*Note: Fence repair and maintenance are the responsibility of the property owner, not the installer.

NOTE: CONTRACTOR TO COORDINATE WITH ENGINEER WITH PEER PLACEMENT WITHIN RESERVES.

EXHIBIT	
HF MANAGEMENT DEVELOPMENT COMPANY, LLC	
THE WOODLANDS HILLS SECTION 41 FENCING & DRIVEWAY EXHIBIT	
LJA Engineering, Inc.	
480 Wildwood Forest Dr. Suite 500 The Woodlands, Texas 77380	Phone 713.953.5200 Fax 713.953.5026 FRN - F-1386
DATE: 8/6/26	SHEET NO. 1 OF 1