



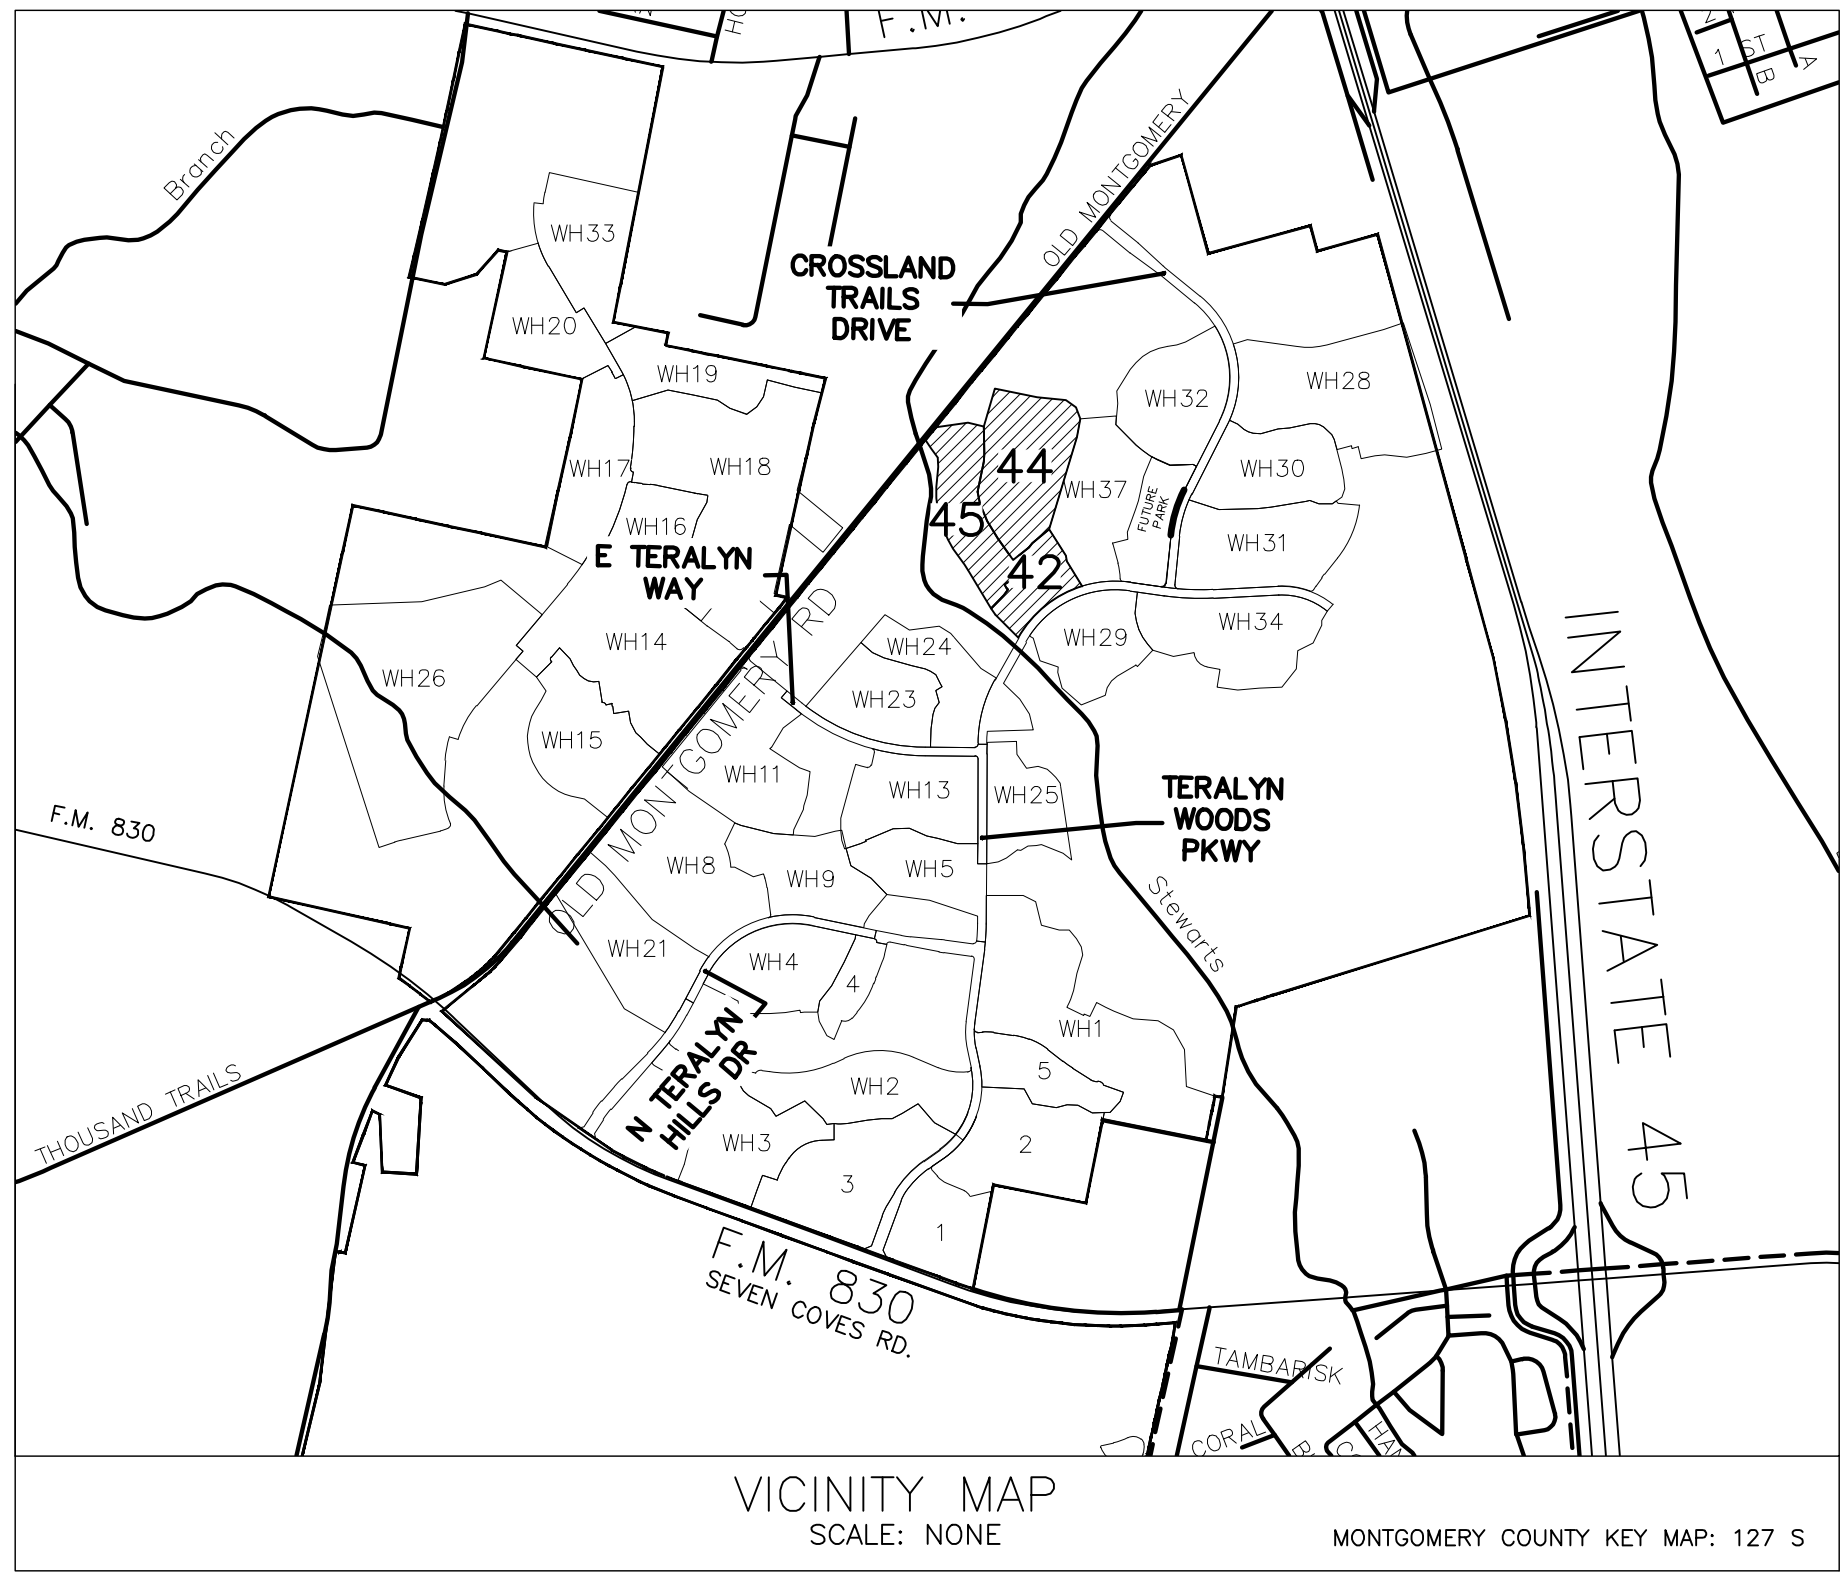

\*Note: The intent of the driveway designation is to avoid conflict with but not limited to: streetlights, manholes, large inlets, radius of curbs, intersections, corners and neighborhood entrances.  
\*Note: Fence repair and maintenance are the responsibility of the property owner, not the installer.

LEGEND

- 7' GOOD SIDE OUT FENCE WITH ROT BOARD AND CAPPED (To Be Installed By Developer)
- 6' DOUBLE SIDED FENCE WITH ROT BOARD AND CAPPED (To Be Installed By Developer)
- 6' GOOD SIDE OUT FENCE WITH ROT BOARD AND CAPPED (To Be Installed By Builder/Homeowner)
- 6' GOOD NEIGHBOR FENCE WITH ROT BOARD (To Be Installed By Builder/Homeowner)
- 5' TUBE METAL FENCING (To Be Installed By Builder/Homeowner)
- 45-DEGREE ANGLED FENCE
- LOCATION OF DRIVEWAY
- RETAINING WALL (To Be Installed By Developer)
- EVERGREEN SHRUB (To Be Installed By Builder)
- GABION WALL (To Be Installed By Developer)

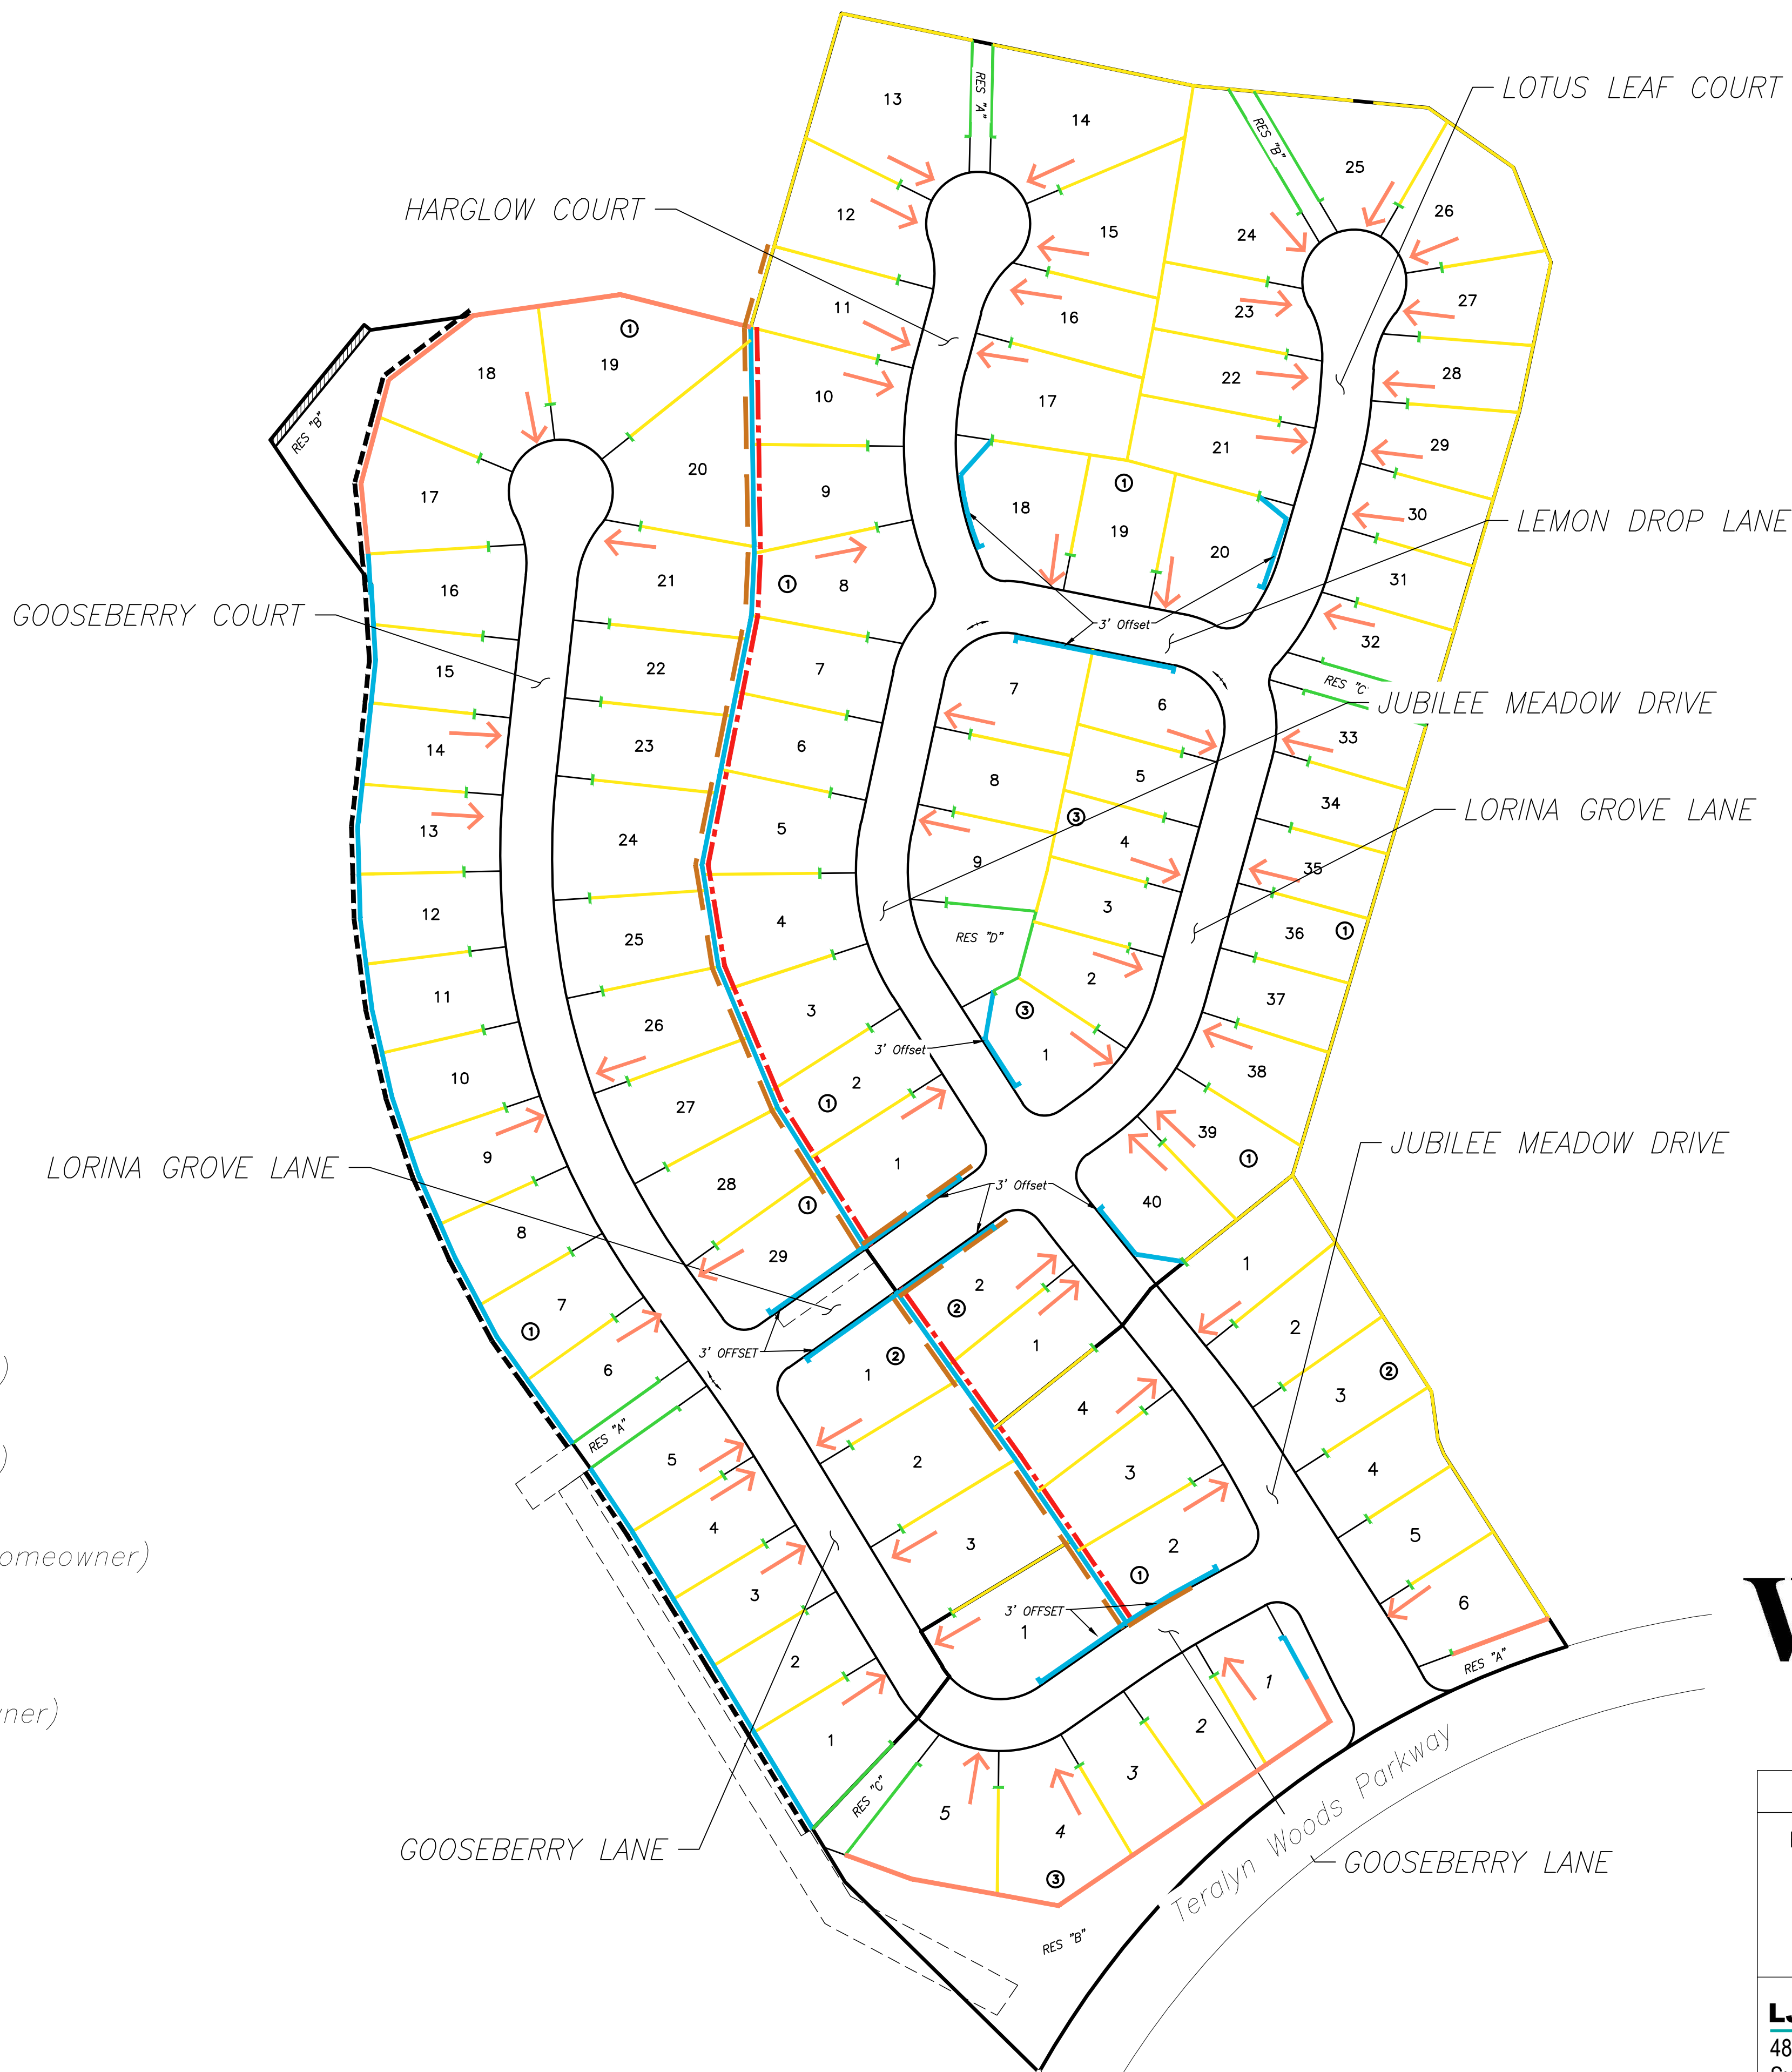

The Woodlands Hills

|   |                                                        |
|---|--------------------------------------------------------|
| EXHIBIT   |                                                        |
| HF MANAGEMENT DEVELOPMENT COMPANY, LLC<br>THE WOODLANDS HILLS SECTION<br>42,44&45<br>FENCING & DRIVEWAY EXHIBIT |                                                        |
| <b>LJA Engineering, Inc.</b>                                                                                    |                                                        |
| 480 Wildwood Forest Dr<br>Suite 250<br>Spring, Texas 77380                                                      | Phone 713.953.5200<br>Fax 713.953.5026<br>FRN - F-1386 |
| Date: 8/19/25                                                                                                   | SHEET NO. 1 OF 1                                       |