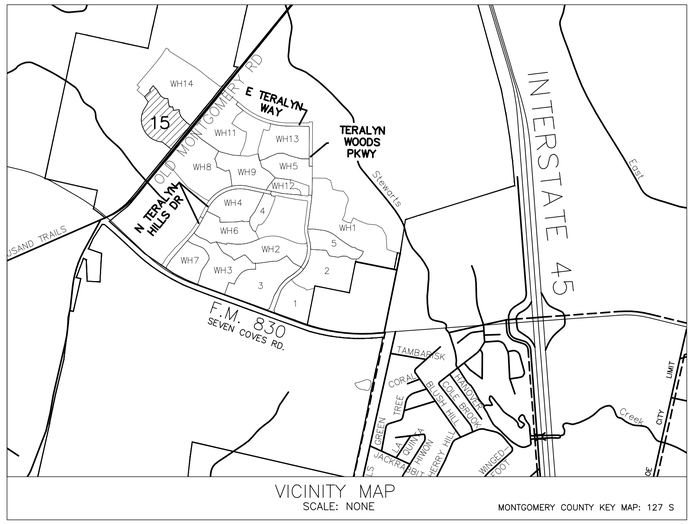

VICINITY MAP
SCALE: NONE

MONTGOMERY COUNTY KEY MAP: 127 S

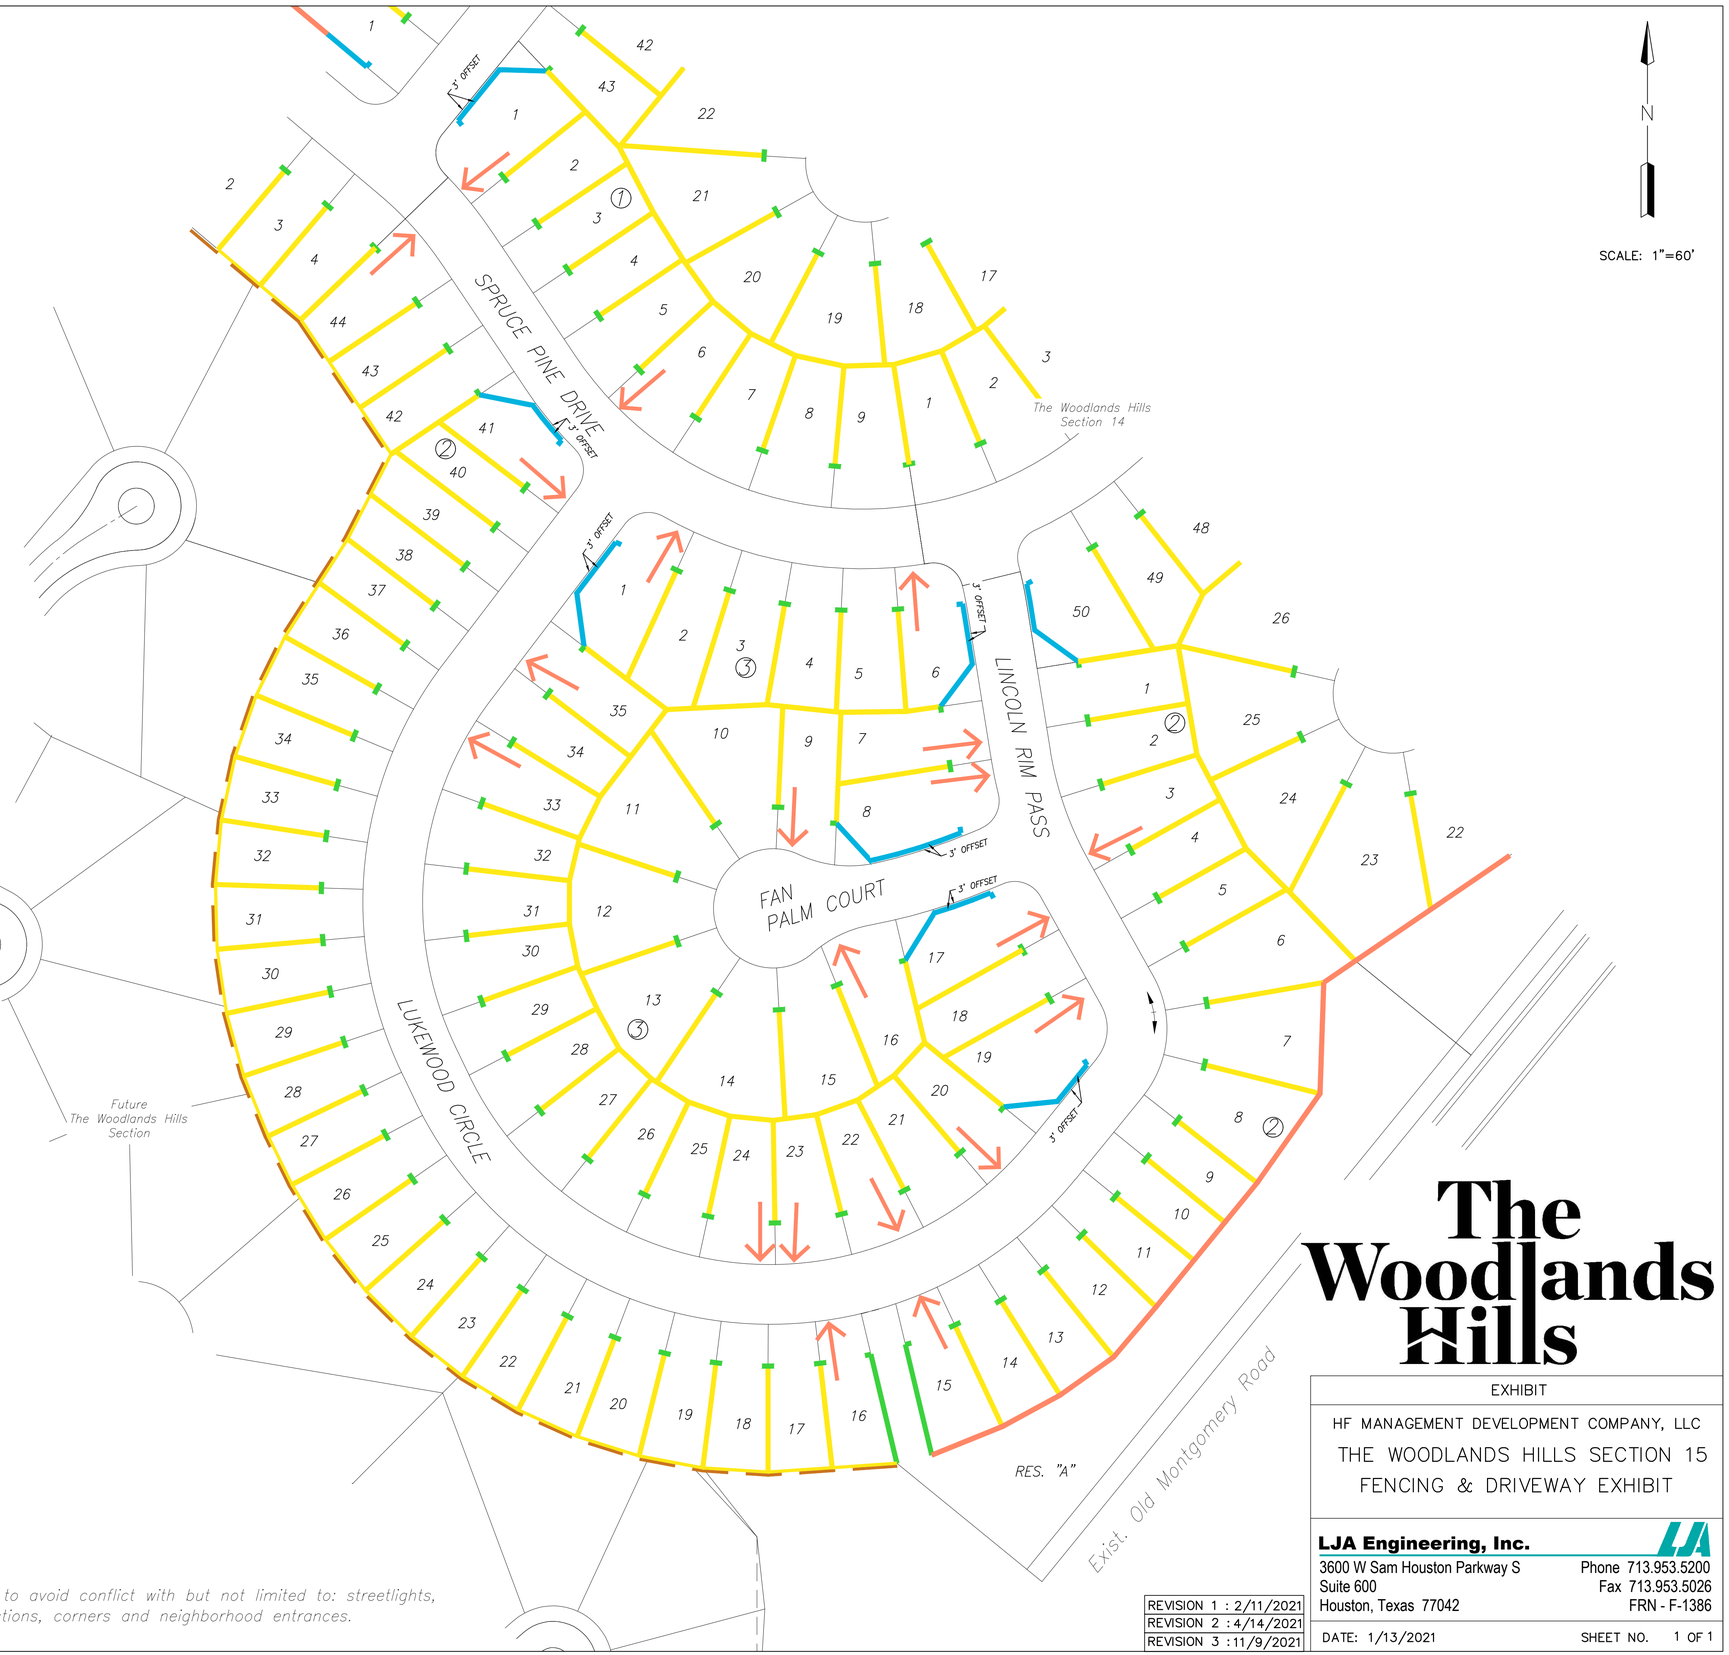

N

SCALE: 1"=60'

LEGEND

- 7' GOOD SIDE OUT FENCE WITH ROT BOARD AND CAPPED (DEVELOPER)
- 6' DOUBLE SIDED FENCE WITH ROT BOARD AND CAPPED (DEVELOPER)
- 6' GOOD SIDE OUT FENCE WITH ROT BOARD AND CAPPED (BUILDER)
- 6' GOOD NEIGHBOR FENCE WITH ROT BOARD (BUILDER)
- 5' TUBE METAL FENCING (BUILDER)
- RETAINING WALL (DEVELOPER)
- 45-DEGREE ANGLED FENCE
- LOCATION OF DRIVEWAY

*Note: The intent of the driveway designation is to avoid conflict with but not limited to: streetlights, manholes, large inlets, radius of curbs, intersections, corners and neighborhood entrances.

The Woodlands Hills

EXHIBIT

HF MANAGEMENT DEVELOPMENT COMPANY, LLC

THE WOODLANDS HILLS SECTION 15
FENCING & DRIVEWAY EXHIBIT

REVISION 1 : 2/11/2021
REVISION 2 : 4/14/2021
REVISION 3 : 11/9/2021

LJA Engineering, Inc.
3600 W Sam Houston Parkway S
Suite 600
Houston, Texas 77042
Phone 713.953.5200
Fax 713.953.5026
FRN - F-1386

DATE: 1/13/2021

SHEET NO. 1 OF 1

Date\Time : Tue, 09 Nov 2021 - 11:51am
Path\Name : I:\Projdat\0474\0200\0215\exhibits\Fencing Exhibit\Fencing Exhibit_4-13-2021.dwg